US Army Corps of Engineers®

Detroit District
P.O. Box 1027
Detroit, MI 48231-1027
(313) 226-6796
FAX - (313) 226-3519

Notice to Navigation Interests

Notice No. L00-51 Date: 29 SEPTEMBER 2000

Waterway: LAKE MICHIGAN Location: MICHIGAN

CELRE-ET-OT-T

CONDITION OF FEDERAL NAVIGATION CHANNEL
MANISTEE HARBOR

1. Condition surveys performed within the Federal navigation channel at Manistee Harbor, Michigan during August 2000, indicates shoaling as shown on the following sheets.

2. Vessel operators are advised to use caution when navigating within this area.

3. All inquiries should be addressed to CELRE-ET-OT-T and should refer to Notice to Navigation Interests No. L00-51. Internet address: http://huron.lre.usace.army.mil/OandM/o&m.html

RICHARD J. POLO, JR.
Lieutenant Colonel, U.S. Army
District Engineer

Notice to the Postmaster:

It is requested that the above notice be conspicuously and continuously posted until November 30, 2000.

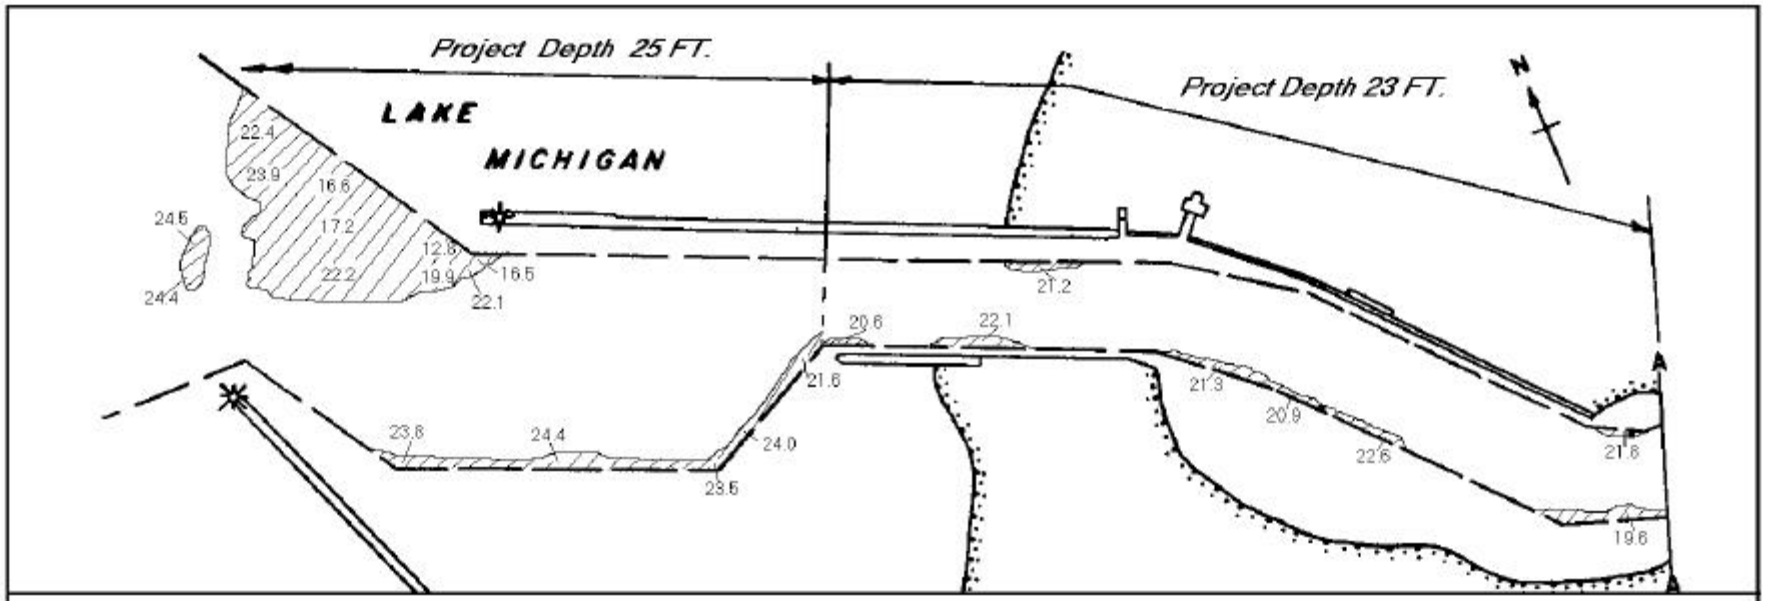

All soundings are referenced to IGLD, 1985 for Lake Michigan, elevation 577.5 ft. above mean sea level at Rimouski, Quebec. Hydraulic corrector of 0.3 ft. applied.

The information depicted on this map represents the results of surveys made on the date indicated and can only be considered as indicating the general conditions existing at that time.

0manist.bmp

Shoals indicate least available depth below I.G.L.D.

Surveys taken: AUGUST 2000

MANISTEE HARBOR, MICHIGAN

CONDITION OF CHANNEL

ISSUED: 29 SEPTEMBER 2000

U.S. Army Engineer District, Detroit

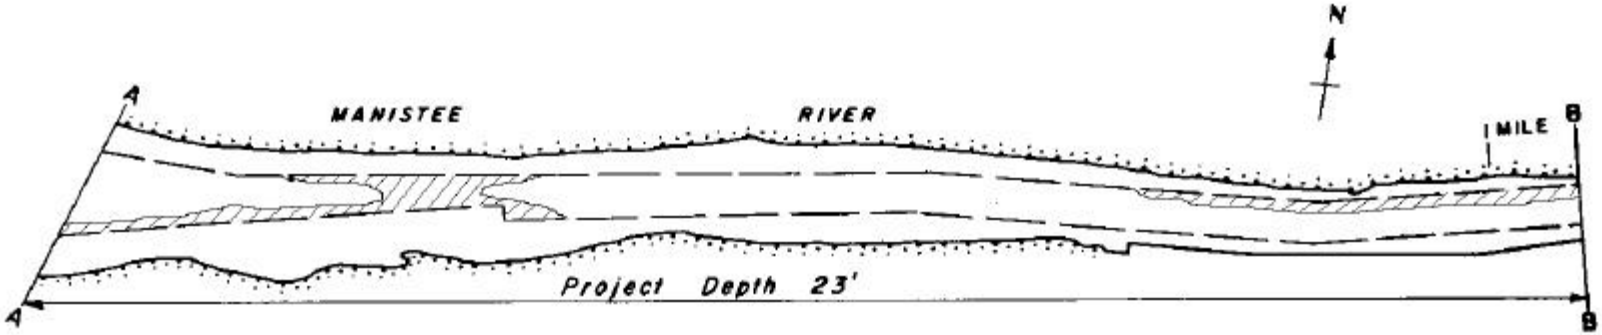

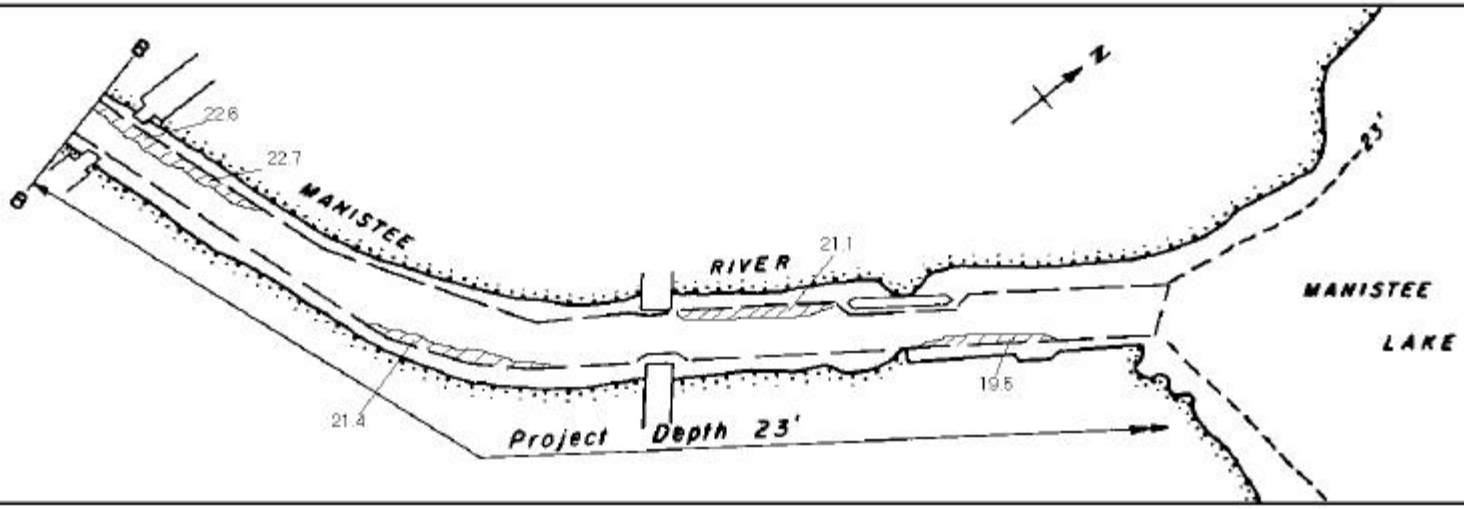

The information depicted on this map represents the results of surveys made on the date indicated and can only be considered as indicating the general conditions existing at that time.

Surveys taken: AUGUST 2000

0MANIST2.BMP

Shoals indicate least available depth below I.G.L.D.

All soundings are referenced to IGLD, 1985 for Lake Michigan, elevation 577.5 ft. above mean sea level at Rimouski, Quebec. Hydraulic corrector of 0.3 ft. applied.

MANISTEE HARBOR, MICHIGAN

CONDITION OF CHANNEL

ISSUED: 29 SEPTEMBER 2000

U.S. Army Engineer District, Detroit